



Permit #F00057700-A

FilmL.A., Inc.
1201 W. 5th Street, Suite T-800
Los Angeles, CA 90017
t: (213)977-8600 - f: (213)977-8601
www.filmla.com

Summary Information

Permit No: F00057700-A

Type of Permit: FILMING

Release Date: 11/12/2012

Production Company WARNER BROS TELEVISION
PRODUCTION

Insured Company WARNER BROS TELEVISION
Name PRODUCTION

Contact Phone No. 1 818-954-4833

Contact Phone No. 2

Fax 818-954-4904

Address 4000 WARNER BLVD
BURBANK, California 91522

Production Title SUBURGATORY

Type of Production TV Sitcom

Producer JILL DANTON

Director KEN Whittingham

1st AD CHRIS DELLA & JESSICA LOWREY

Production Manager LEANNE MOORE

FilmL.A. Coordinator Adrian Fayad

Location Manager Ralph Coleman

Primary Phone Mobile - 323-791-8030

Secondary Phone Office - 818-977-7777

Location Assistant Diana Laura

Primary Phone Mobile - 310-425-3594

Secondary Phone

Fees

Posting 1200 \$276.00

Total Permit Fee \$1,563.00

Notification Charge \$155.00

Number of Locations 1

LA CITY LANE AND STREET CLOSURE FEE \$312.00

FILMLA FILM PERMIT RIDER FEE \$100.00

FILMLA MONITOR FEES \$240.00

FILMLA MONITOR FEES OVERTIME \$180.00

FILMLA MONITOR FEES - DOUBLE TIME \$300.00



FilmL.A., Inc.
1201 W. 5th Street, Suite T-800
Los Angeles, CA 90017
t: (213)977-8600 - f: (213)977-8601
www.filmla.com

Summary Information**Location****Location 1 of 1****Page 1 of 2**

Permit Number	F00057700-A	Location Manager	Ralph Coleman
Production Company	WARNER BROS TELEVISION PRODUCT...	Primary Phone	Mobile - 323-791-8030
Insured Company	WARNER BROS TELEVISION PRODUCT...	Secondary Phone	Office - 818-977-7777
Production Title	SUBURGATORY		

Location Address 10501 Kling St - 10500 Kling St, Los Angeles, CA, 91602

Location Type Private Residence

Film Dates 11/13/2012 - 11/13/2012 06:00 - 22:00 1 day

Strike Dates 11/17/2012 - 11/17/2012 07:00 - 22:00

Open or Closed to the Public Closed

Generic Conditions Community Survey Obtained
Equipment vehicles may park on one side of street
Must comply with attached conditions
Must Maintain 5' Clearance on Sidewalks/Walkways
Must maintain local/emergency access
No cast or crew parking on area streets
Number of uniformed officers listed on the permit is a minimum requirement. Permittee remains responsible for deploying a sufficient number of uniformed officers to provide traffic and crowd control to ensure the safety of the film crew and the public.
Traffic control must be done in accordance w/MUTCD
Uniformed officers shall have a copy of the film permit in their possession and are required to confirm that all traffic control signage devices are in place.

Please see attached documents Kling (Closure) btw Cahuenga Ledge SUBURGATORY.pdf
Toluca Lake July 2009.pdf

Equipment on Location	Type	Quantity	Personnel on Location	Type	Quantity
	5 or 10 ton trucks	5		Cast	5
	Cast/Crew vehicles	75		Crew	75
	Condors	1		Extras	5
	Cranes	1		FilmL.A. Monitor(s)	1
	Cube Trucks	3		Off-Duty/Retired LAPD Officer(s)	2
	Generator	1		Spot Check	1
	Honey Wagons	1			
	Motor Homes	5			
	Picture vehicles	2			
	Portable restrooms	1			
	Scissor Lifts	1			
	Semi Trucks	4			
	Stakebed Trucks	5			
	Trailers	2			
	Vans	4			

Filming Activities Drive ups & away; Equipment on sidewalk, in curb lane & across street; Interior and exterior dialogue; Intermittent pedestrian control; Intermittent traffic control - 2 minutes standard; snow fx;

Jurisdiction	Political: Los Angeles City - Council District 04	Police: Los Angeles Police Department	Fire: Los Angeles City
---------------------	--	--	-------------------------------



FilmL.A., Inc.
1201 W. 5th Street, Suite T-800
Los Angeles, CA 90017
t: (213)977-8600 - f: (213)977-8601
www.filmla.com

Summary Information**Location****Location 1 of 1****Page 2 of 2**

Permit Number	F00057700-A	Location Manager	Ralph Coleman
Production Company	WARNER BROS TELEVISION PRODUCT...	Primary Phone	Mobile - 323-791-8030
Insured Company	WARNER BROS TELEVISION PRODUCT...	Secondary Phone	Office - 818-977-7777
Production Title	SUBURGATORY		

Approvals LOS ANGELES POLICE DEPARTMENT
FILMLA. CLOSURES
LOS ANGELES CITY DEPARTMENT OF PUBLIC WORKS

Sam Park
Donna Washington
Janice Takimoto

Coordinator Note FILM MONITOR REQUESTED. 11/13; 0500-2200 HOURS.

Coordinator Note RIDER A - RELEASES LOCATION.

Parking Base Camp 4000 Warner Blvd,
Location Type : Other Burbank, CA, 91505
Location

Crew Parking 4000 Warner Blvd,
Location Type : Other Burbank, CA, 91505
Location

Posting "No Parking" signs N/S SIDE OF KLING FROM CAHUENGA TO 10501 KLING
B/S SIDES OF BLIX FROM CAHUENGA 100FT WEST
W/S SIDE OF LEDGE FROM CAMARILLO TO 100 FT SOUTH

Approximate Footage 901 - 1200

Log Number 45999

Date(s) 11/13/2012 to 11/13/2012

Time(s) 00:00 to 00:00

Lane / Full Closure FULL STREET CLOSURE KLING ST., CAHUENGA BLVD - LEDGE AVE

Approximate Footage 0 - 300

Date(s) 11/13/2012 to 11/13/2012

Time(s) 06:00 to 22:00


R3-1


R3-2


R11-4


R11-2


SC3


M4-10(L)

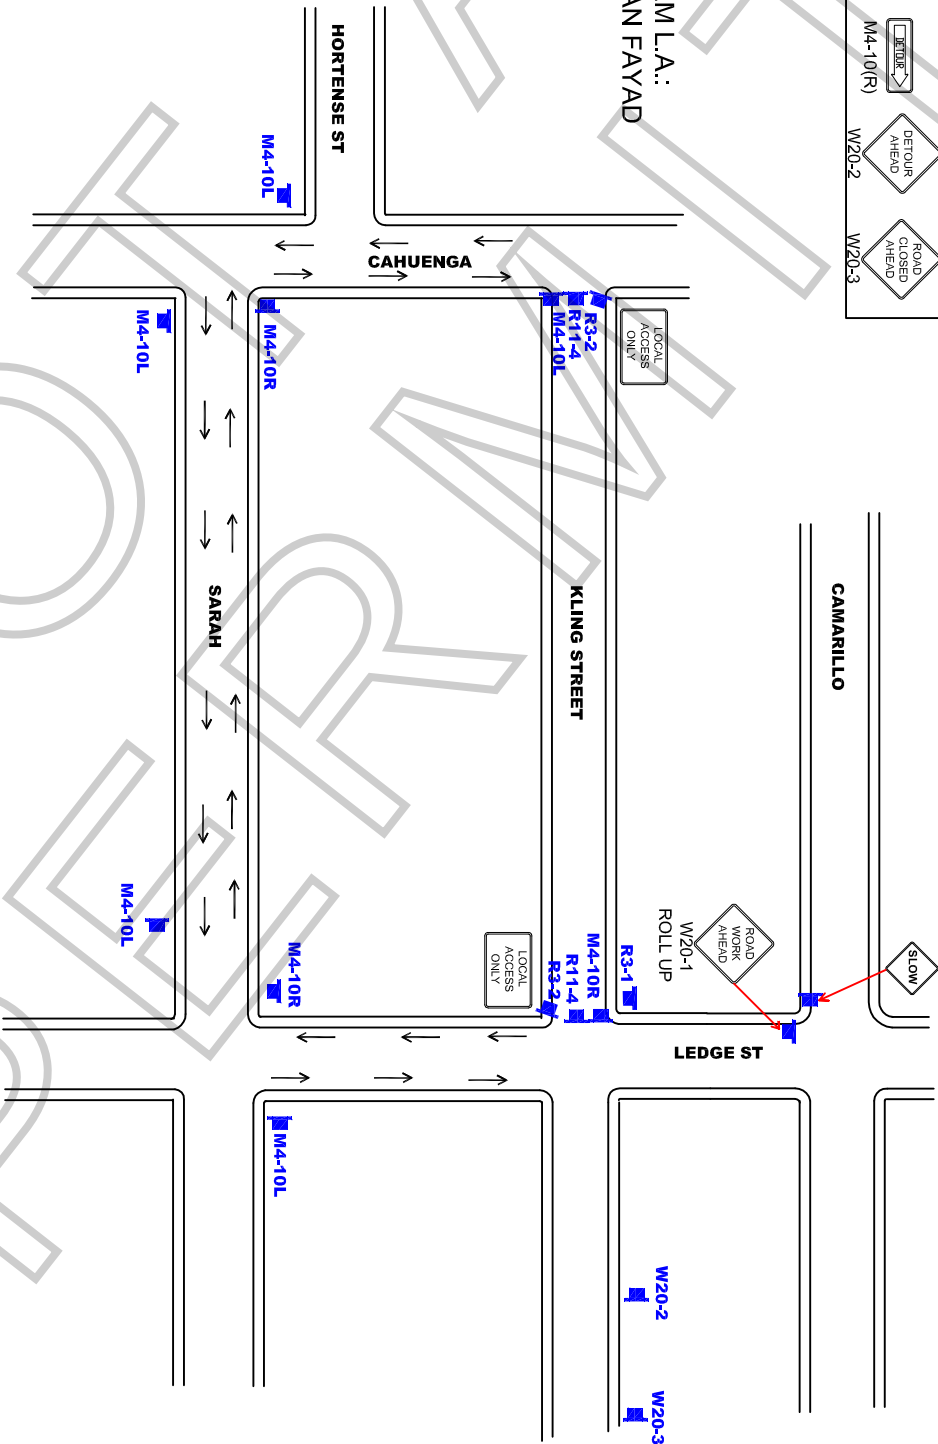

M4-10(R)


W20-2


W20-3



FILM L.A.:
ADRIAN FAYAD



ALL TRAFFIC CONTROL
WILL BE INSTALLED
AND CONFORM TO
THE MUTCD AND WATCH
MINIMUM REQUIREMENTS

WORK ZONE TRAFFIC CONTROL PLAN GENERAL NOTES

1. DATE/TIME: 11-13-12 FROM 06:00 HOURS TO 22:00 HOURS.
2. ALL SIGNING, STRIPING, AND TRAFFIC CONTROL DEVICES SHALL CONFORM TO THE (CURRENT) STATE OF CALIFORNIA DEPARTMENT OF TRANSPORTATION (CALTRANS) STANDARD PLANS AND STANDARD SPECIFICATIONS, CALIFORNIA MUTCD, AND ANY ADDENDUMS THERETO, AND AS SHOWN ON THESE PLANS, SYMBOLS AND ABBREVIATIONS USED ARE SHOWN ON CALTRANS STANDARD PLANS A10A&B, A20A-D, AND A24A-E.
3. THERE WILL BE NO INTERFERENCE WITH TRAFFIC SIGNALS OR CROSSWALKS.
4. CONES WILL BE 28" MINIMUM HEIGHT AND HAVE REFLECTORIZED SLEEVES FOR NIGHT WORK.
5. POLICE WILL DIRECT TRAFFIC IF NECESSARY.

TRAFFIC CONTROL FOR:

WARNER BROS
"SUBURGATORY"

PROJECT LOCATION:

KLING ST
FROM CAHUENGA TO LEDGE
CITY OF LOS ANGELES, CA

LOCATION CONTACT:

STEVE LEE
MOBILE # 818.266.5786

JCL BARRERA COMPANY
2334 E. EIGHTH ST., CA 90021
Ph: (213) 622-9775 * Fax: (213) 622-9790
CA Lic # 805357
TRAFFIC PLAN DRAWN BY:
EDY RAMIREZ
Traffic control plan is drawn per MUTCD &
2006 Work Area Traffic Control Handbook

Project	Sheet
Date	1 OF 1
Scale: N.T.S.	

SPECIAL FILMING CONDITIONS TOLUCA LAKE COMMUNITY

The Special Filming Conditions described below will be included in the terms and conditions of permits issued for filming in this area and are in addition to the standard terms and conditions applicable to filming permits generally. While these Special Filming Conditions will be included as terms if a permit for filming in this area is issued, they are not intended to, and do not, establish the criteria or standards for determining whether or not a particular permit (or permits) will be issued for this area. The decision whether or not a particular permit (or permits) will be issued is vested in the discretion of the appropriate City or County department or their designees (including FilmL.A., Inc.), to be exercised consistent with public health, safety and general welfare, and applicable land-use ordinances.

These Special Filming Conditions apply to the area bounded by: Cahuenga Boulevard., Camarillo Street, the Burbank city boundary and the Los Angeles River. **Affected residents must be notified at least two (2) days in advance of the first day of filming or the first day of any substantial set preparation.** *Permit requests must be submitted at least three (3) days in advance.*

- **At least three signs measuring no less than 2-feet by 3-feet must be posted in public view whenever the company is working in the community.** The signs must have the names of the production company, the production title, the person to contact should something need to be resolved. The signs must also have a production company phone number.
- **Cast and crew must be bused or shuttled to all Toluca Lake residential filming locations.** Only vehicles authorized by the film permit may be parked on the street where filming is to take place. Personal cars are not to be parked on residential streets in the Toluca Lake area.
- **Production vehicle parking will be limited to one side of the street at all times.**
- **Vehicle and/or pedestrian traffic can be halted for periods up to 90 seconds under the authority of FilmL.A.** Longer periods require the concurrence of FilmL.A.
- **Copies of these Special Conditions must be distributed by the production company to every off-duty/retired police officer authorized to work location filming assignments before or at the time of arrival at the location.**
- Production companies must attach copies of these Special Conditions to their call sheets when working in Toluca Lake.